Ltr	Description of change
U	Relocate Sta. 0
V	Rel. of Old Fence Parallel to Grave
W	Rel. to "S" & Stock Pen and Chute at 78+19.
SB	Rel. Depot

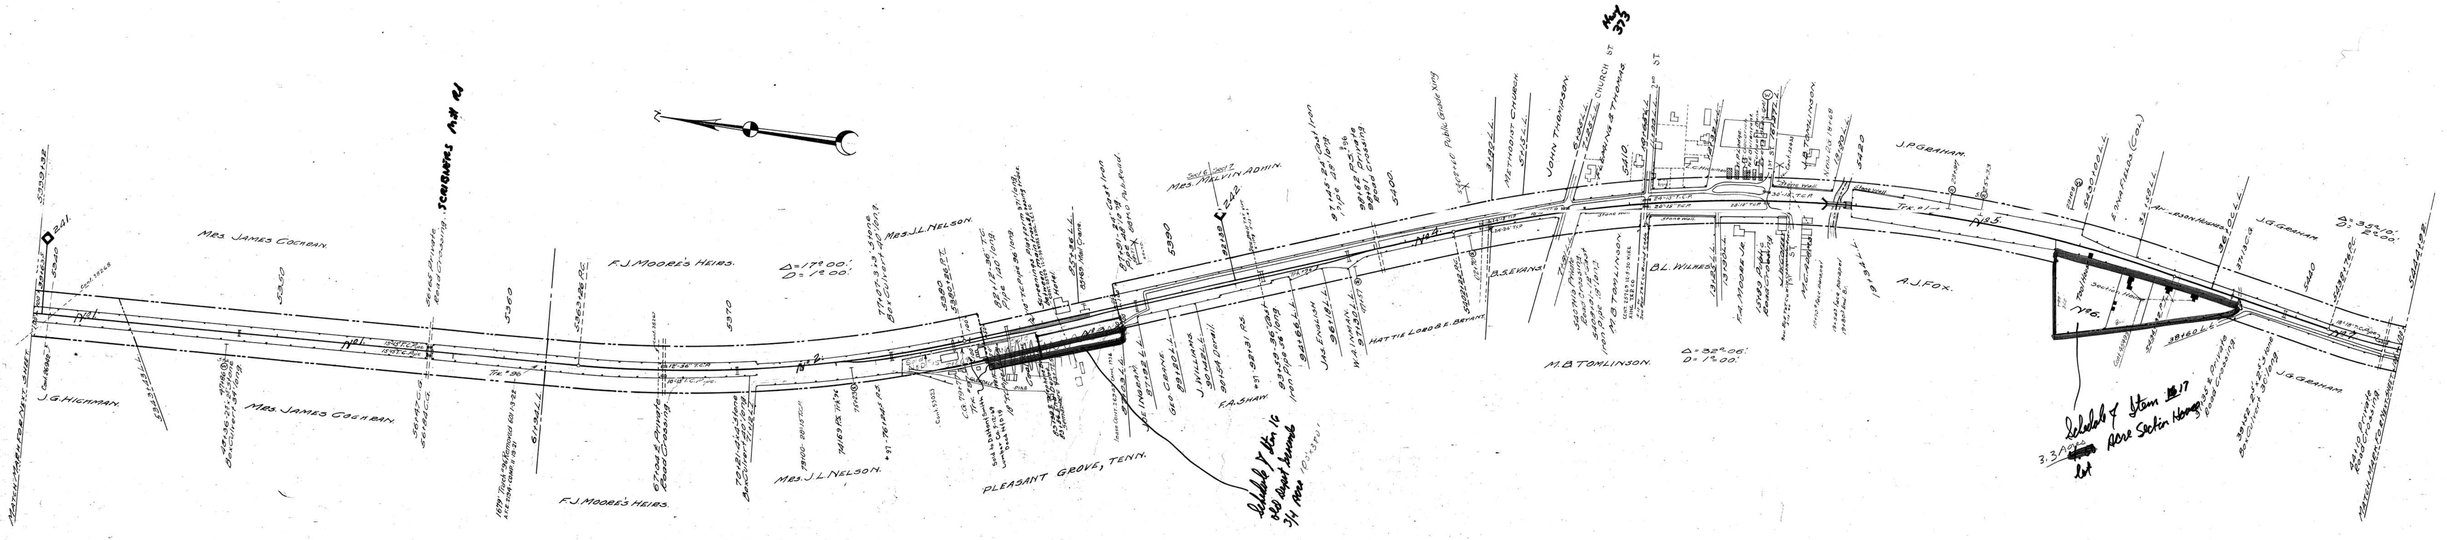

Fence on east side from Sta. 5339+32 to Sta. 5407+37.
Fence on west side from Sta. 5339+32 to Sta. 5378+00.

Cont.	32433	8-7-41	Duck River Elec. Member. Corp. - Wire over at sta 5384+46 & 5410+63. CANCELLED; XING AT 10+63 REMOVED.
"	32818	5-27-42	"
"	34703	6-18-45	Farris Hardwood Lumber Co. Inc. 10'x25' loading ramp n'ly of & 194+98 Rt. 5386+45 to 5386+70 Cancelled
L.F.	31676	5-22-46	Duck River Elec. Mem. Corp. Wire over at sta. 12011+33
"	32247	2-23-50	" " " " " " " 5384+63.5
"	38268	5-31-50	" " " " " " " 5340+12.5
	269412	9-17-56	Sou. Bell T.&T. Wire Xing over Sta. 359+93.5
	45493	6-20-29	Duck River Elec. Mem. Corp. - Wires to Section Houses
	51603	5-27-47	Dalton and Smith Lumber Co. - Lease 50' of track 14+74
	52756	2-17-47	M.B. Harris - Lease 100' of track 14+94

SHEET NO. 27 OF 32 OF NASHVILLE AND DECATUR DIVISION FROM SURVEY
STATION 5339+32 TO SURVEY STATION 5444+92

VALUATION ENGINEER.

060-015

RIGHT OF WAY AND TRACK MAP
NASHVILLE AND DECATUR R. R. CO.
OPERATED BY
LOUISVILLE AND NASHVILLE R. R. CO.

STATION 5339+32 TO STATION 5444+92

SCALE-1 INCH=200 FT. JUNE 30. 1917.

OFFICE OF CHIEF ENGINEER
LOUISVILLE, KY.

V-14-27

14-27

14-1